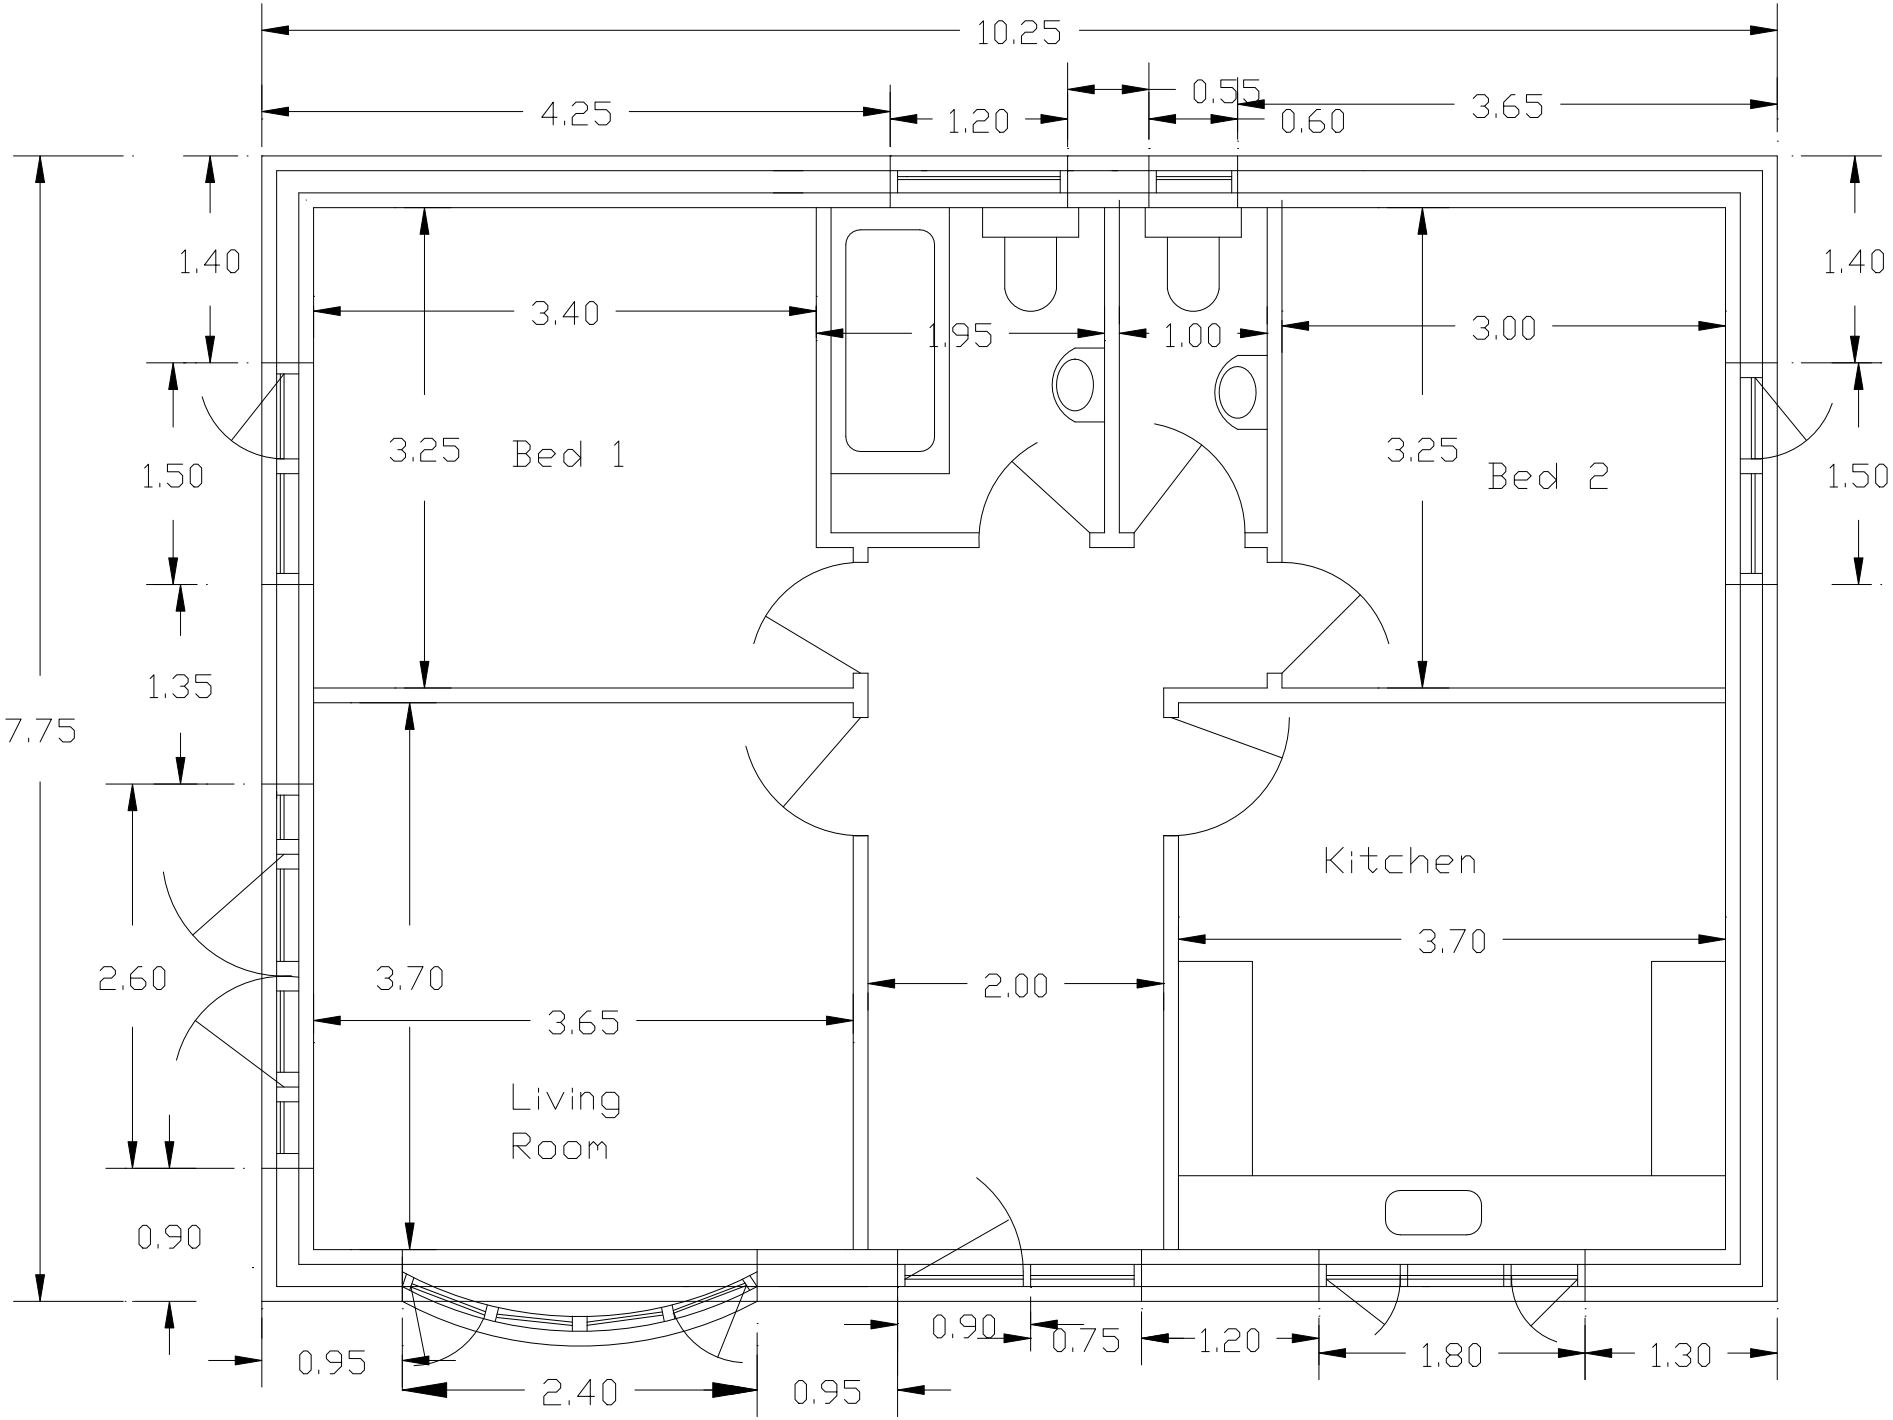

B2floorplan.dwg
Scale 1:100
1 May 2016

1 Chequers Bridge Road, Stevenage
David Stonebanks